Appendix 1.1

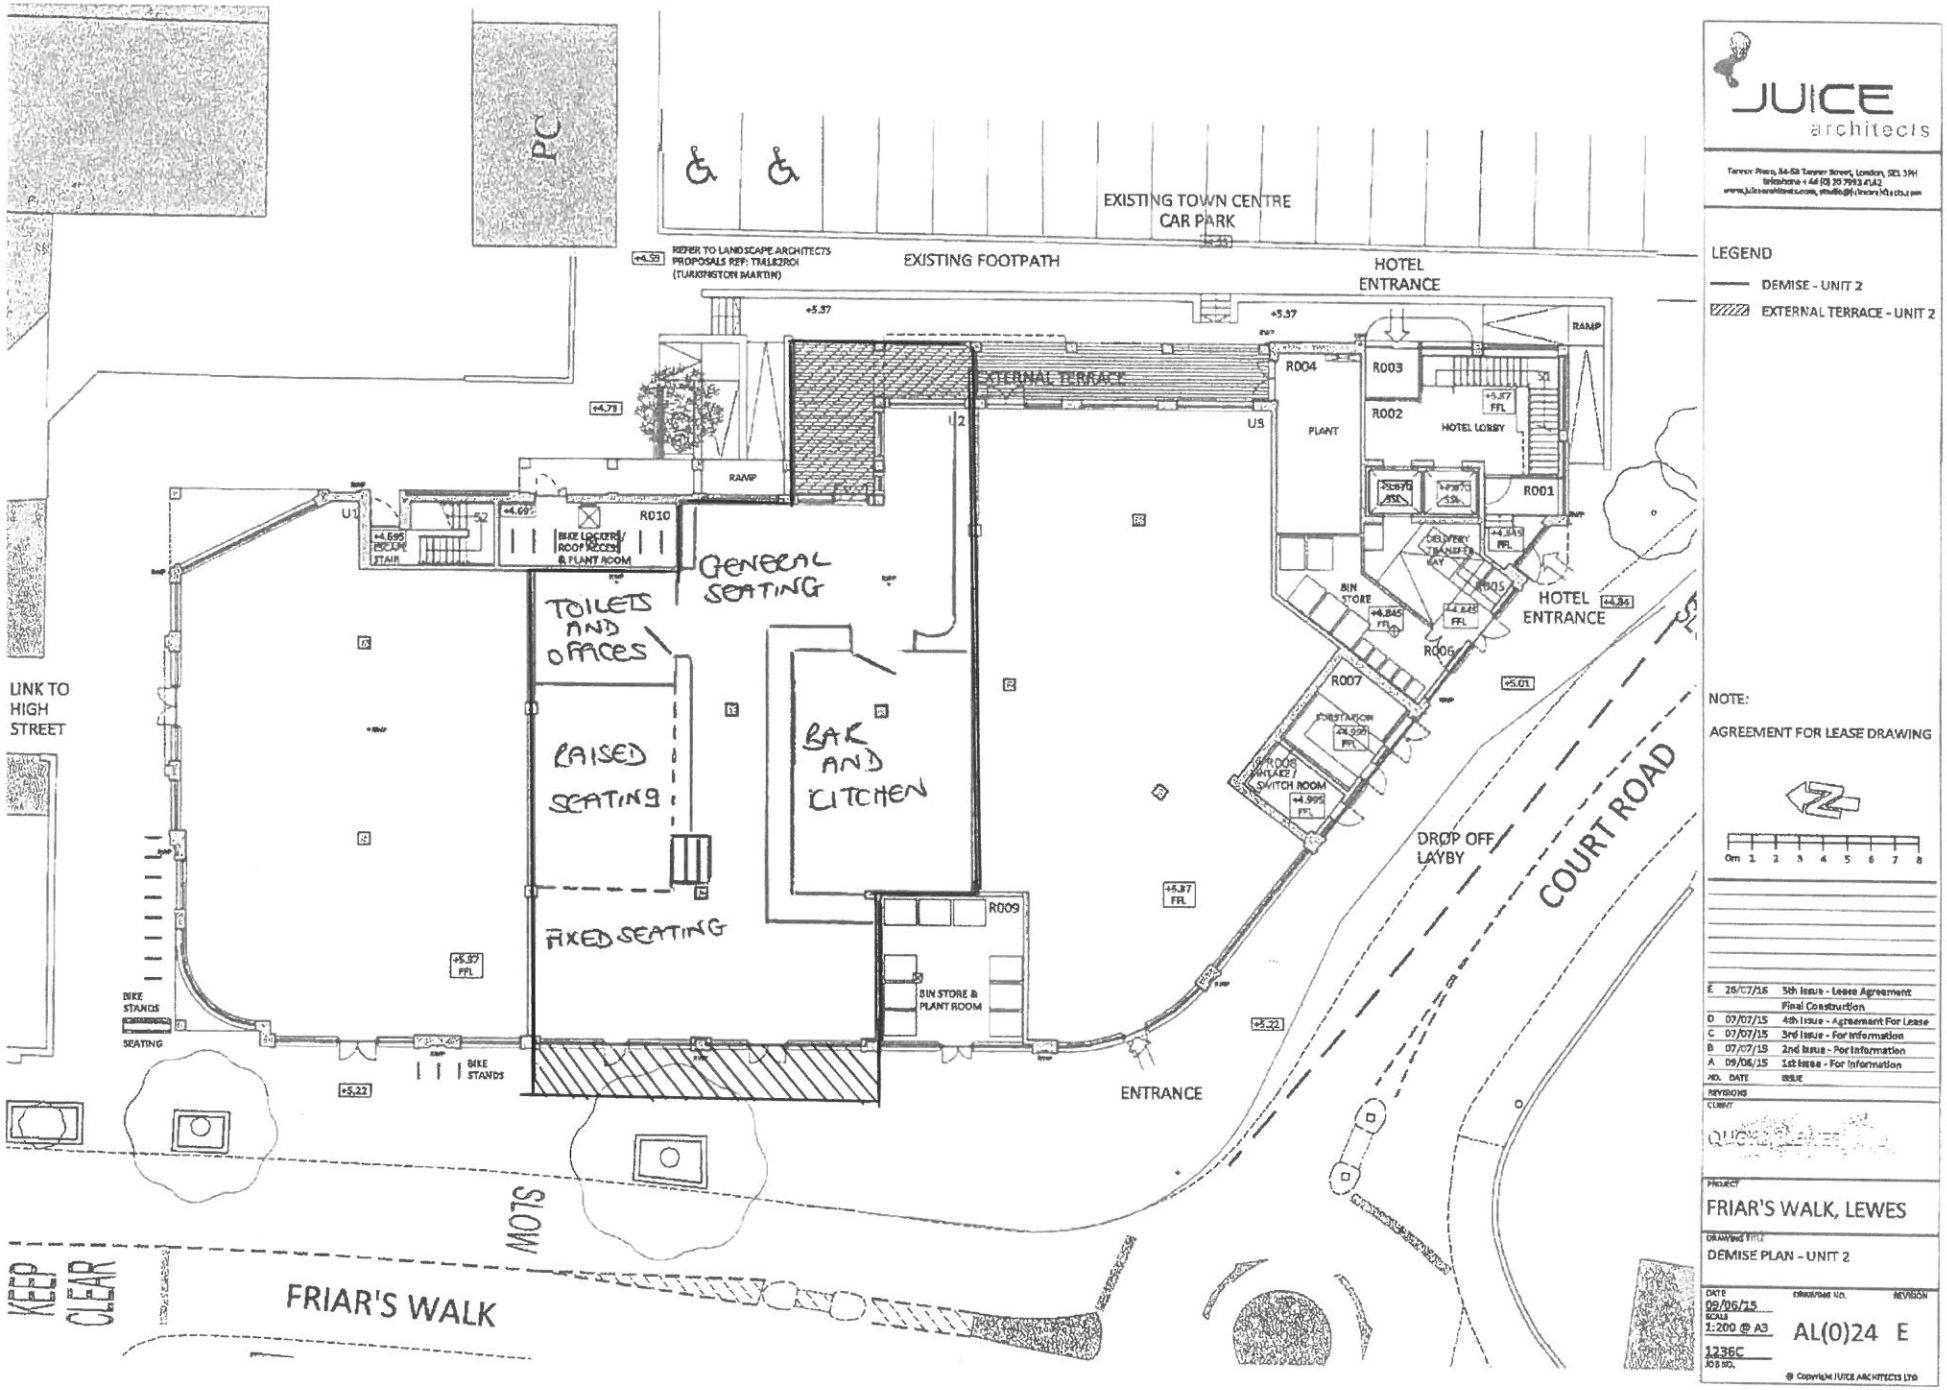
PC
EXISTING TOWN CENTRE CAR PARK
EXISTING FOOTPATH
REFER TO LANDSCAPE ARCHITECTS PROPOSALS REF: TYALE2ROI (TURKINGTON MARTIN)
HOTEL ENTRANCE
EXTERNAL TERRACE
RAMP
R004
R003
R002
HOTEL LOBBY
PLANT
R001
R010
BIKE LOCKERS/ ROOF RECESS & PLANT ROOM
GENERAL SEATING
TOILETS AND OFFICES
RAISED SEATING
BAR AND KITCHEN
FIXED SEATING
R009
BIN STORE & PLANT ROOM
R005
BIN STORE
HOTEL ENTRANCE
R006
R007
SWITCH ROOM
DROP OFF LAYBY
COURT ROAD
LINK TO HIGH STREET
BIKE STANDS
SEATING
BIKE STANDS
ENTRANCE
MOTS
KEEP CLEAR
FRIAR'S WALK
JUICE architects
LEGEND
DEMISE - UNIT 2
EXTERNAL TERRACE - UNIT 2
NOTE:
AGREEMENT FOR LEASE DRAWING
E 26/07/16 5th Issue - Lease Agreement
Final Construction
D 07/07/15 4th Issue - Agreement For Lease
C 07/07/15 3rd Issue - For Information
B 07/07/15 2nd Issue - For Information
A 09/06/15 1st Issue - For Information
NO. DATE ISSUE
REVISIONS
CLIENT
PROJECT
FRIAR'S WALK, LEWES
DRAWING TITLE
DEMISE PLAN - UNIT 2
DATE 09/06/15
SCALE 1:200 @ A3
JOB NO. 1236C
DRAWING NO. AL(0)24
REVISION E