NOTES:

1. FIRE FIGHTING EQUIPMENT & ALL OF THE REQUIREMENTS OF THE FIRE SERVICE WILL BE INCORPORATED & WILL BE PROVIDED TO COMPLY WITHE THE EUROPEAN STANDARDS

No. BSEN3 & BS7863.

2. ALL WALL/PERIMETER FIXTURES TO A HEIGHT OF 2.1M

3. ALL FLOOR DISPLAYS TO A HEIGHT OF 1.5M

4. COUNTER HEIGHT 965MM

FIRE SIGNAGE:

- EMERGENCY LIGHTING
- FIRE EXIT SIGNS
- FIRE EXIT SIGN WITH DIRECTIONAL ARROW
- FIRE EXIT SIGN WITH RUNNING MAN
- FIRE EXTINGUISHER - WATER
- FIRE EXTINGUISHER - CO2
- FIRE EXTINGUISHER - FOAM
- FIRE BELL/SOUNDER
- SMOKE DETECTOR
- BREAK GLASS POINT
- F.P. FIRE ALARM PANEL
- F.D. FIRE DOOR
- F.A. FIRE ACTION SIGNAGE
- CAM SECURITY CAMERA

(FIRE EXTINGUISHER SIGNAGE TO BE PROVIDED AT EACH LOCATION)

FIRE STANDARDS:

1. FIRE SAFETY RELATED SIGNS AND NOTICES ARE TO THE HEALTH AND SAFETY (SAFETY SIGNS & SIGNALS) REGULATIONS ACT 1996. THOSE THAT COMPLY TO BS 5499, PART 1, 1990 ALSO COMPLY
2. ILLUMINATED "EXIT" SIGNS ARE TO CONFORM TO BS2560
3. FIRE FIGHTING EQUIPMENT IS TO COMPLY WITH EUROPEAN STANDARDS BS EN3 AND BS 7863

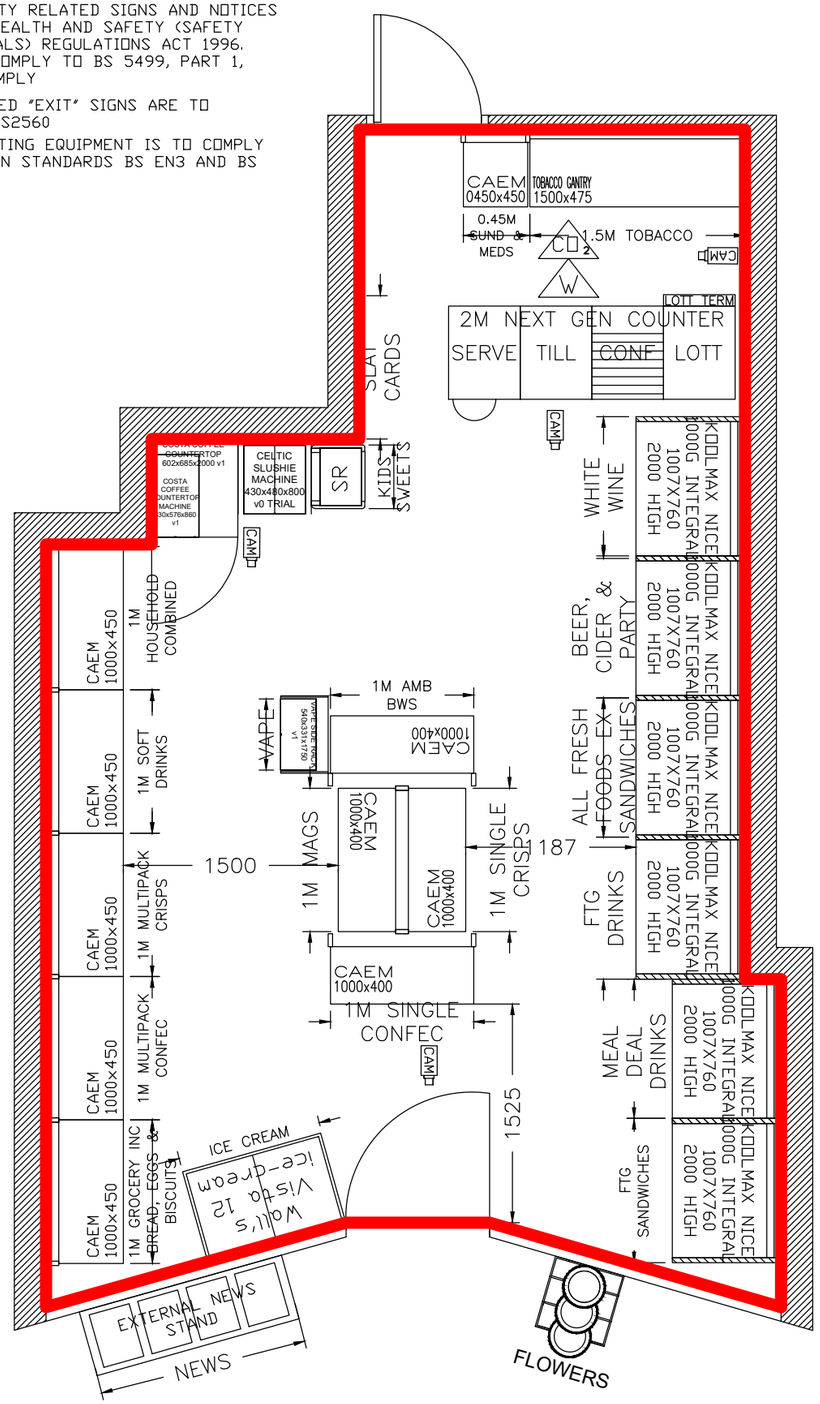

1800 GONDOLA HEIGHT

McColl's Martin's RS McColl

Martin McColl Ltd
ASHWELLS ROAD
BRENTWOOD
ESSEX
CM15 9ST
TEL: 01277 372916
FAX: 01277 372151

PROJECT TYPE/DETAILS
ALCOHOL LICENCE APPLICATION

Rev	Revision Details
A	ALC AP-LF-26/06/2023

STORE NO: 6802	REV No A	A4 – 1:200 A3 – 1:100 A1 – 1:50	EXISTING RETAIL 362 sq ft
STORE NAME: LEWES			PROPOSED RETAIL 400 sq ft
ADDRESS 54 HIGH STREET LEWES EAST SUSSEX BN7 1XE STORE TEL: 01273 472713			B.O.H. AREA sq ft
			LICENSED RETAIL sq ft
			POST OFFICE sq ft
SEG/SUB SEG DETAILS CURRENT: CTN PROPOSED:	GROC MATRIX 0 mtrs	AQU DATE	

PROMOTION DETAILS	
Promo End:	N
Promo Mechanics	4
Bulk Stacks:	0
Shock Stack:	0
Lottery OLT?	Y
Playstation:	Y
Red Bull G/E:	N
GSK G/E:	N
Slush machine:	N
ATM:	N
Photocopier:	N
Window Posters:	?
Wine Tower:	0

AGREED BY:

MANAGING DIRECTOR
SIGNATURE DATE

OPERATIONS DIRECTOR
SIGNATURE DATE

GENERAL MANAGER – MARKETING
SIGNATURE DATE

ESTATES & DEVELOPMENT DIRECTOR
SIGNATURE DATE

NATIONAL P.O MANAGER
SIGNATURE DATE

Drawn by
Nicola Bird

Drawing Date
16/12/2009