Appendix A

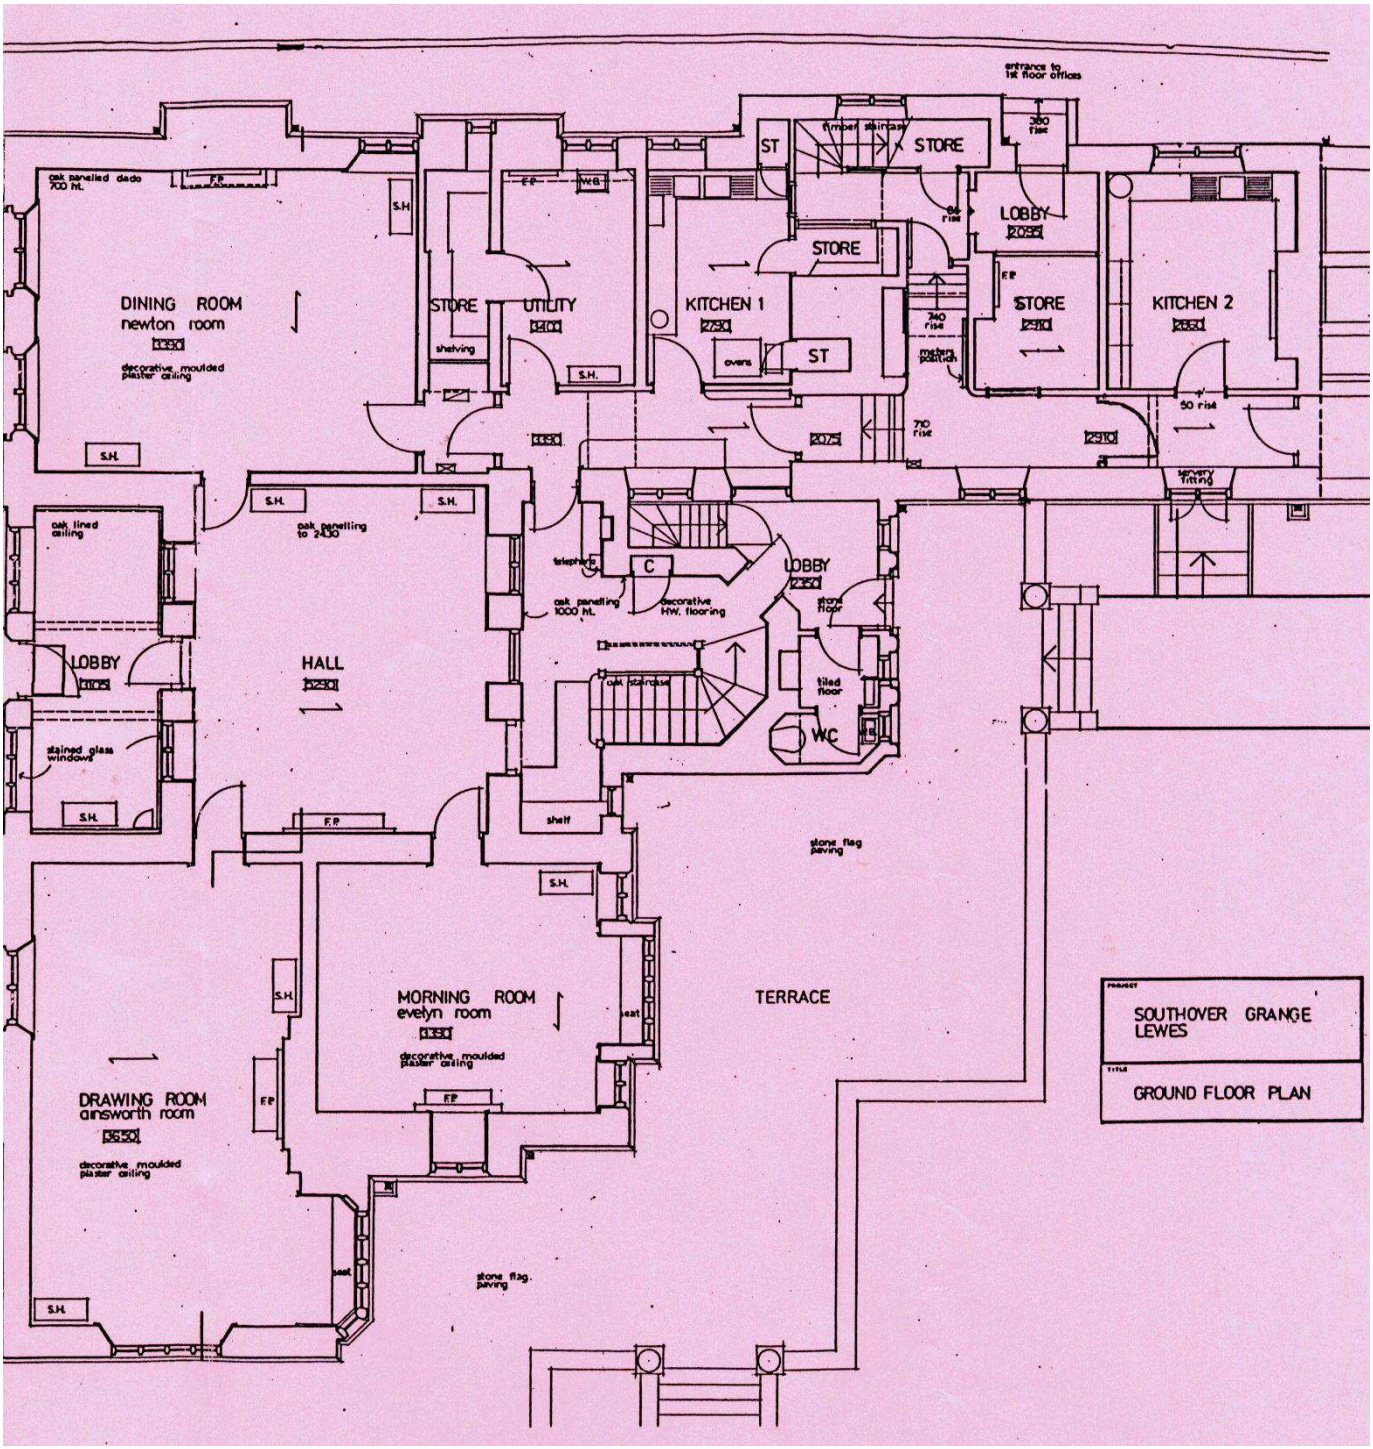
DINING ROOM
newton room
STORE
UTILITY
KITCHEN 1
STORE
ST
STORE
LOBBY
STORE
KITCHEN 2
LOBBY
HALL
MORNING ROOM
evelyn room
TERRACE
DRAWING ROOM
ainsworth room
WC
SOUTHOVER GRANGE
LEWES
GROUND FLOOR PLAN