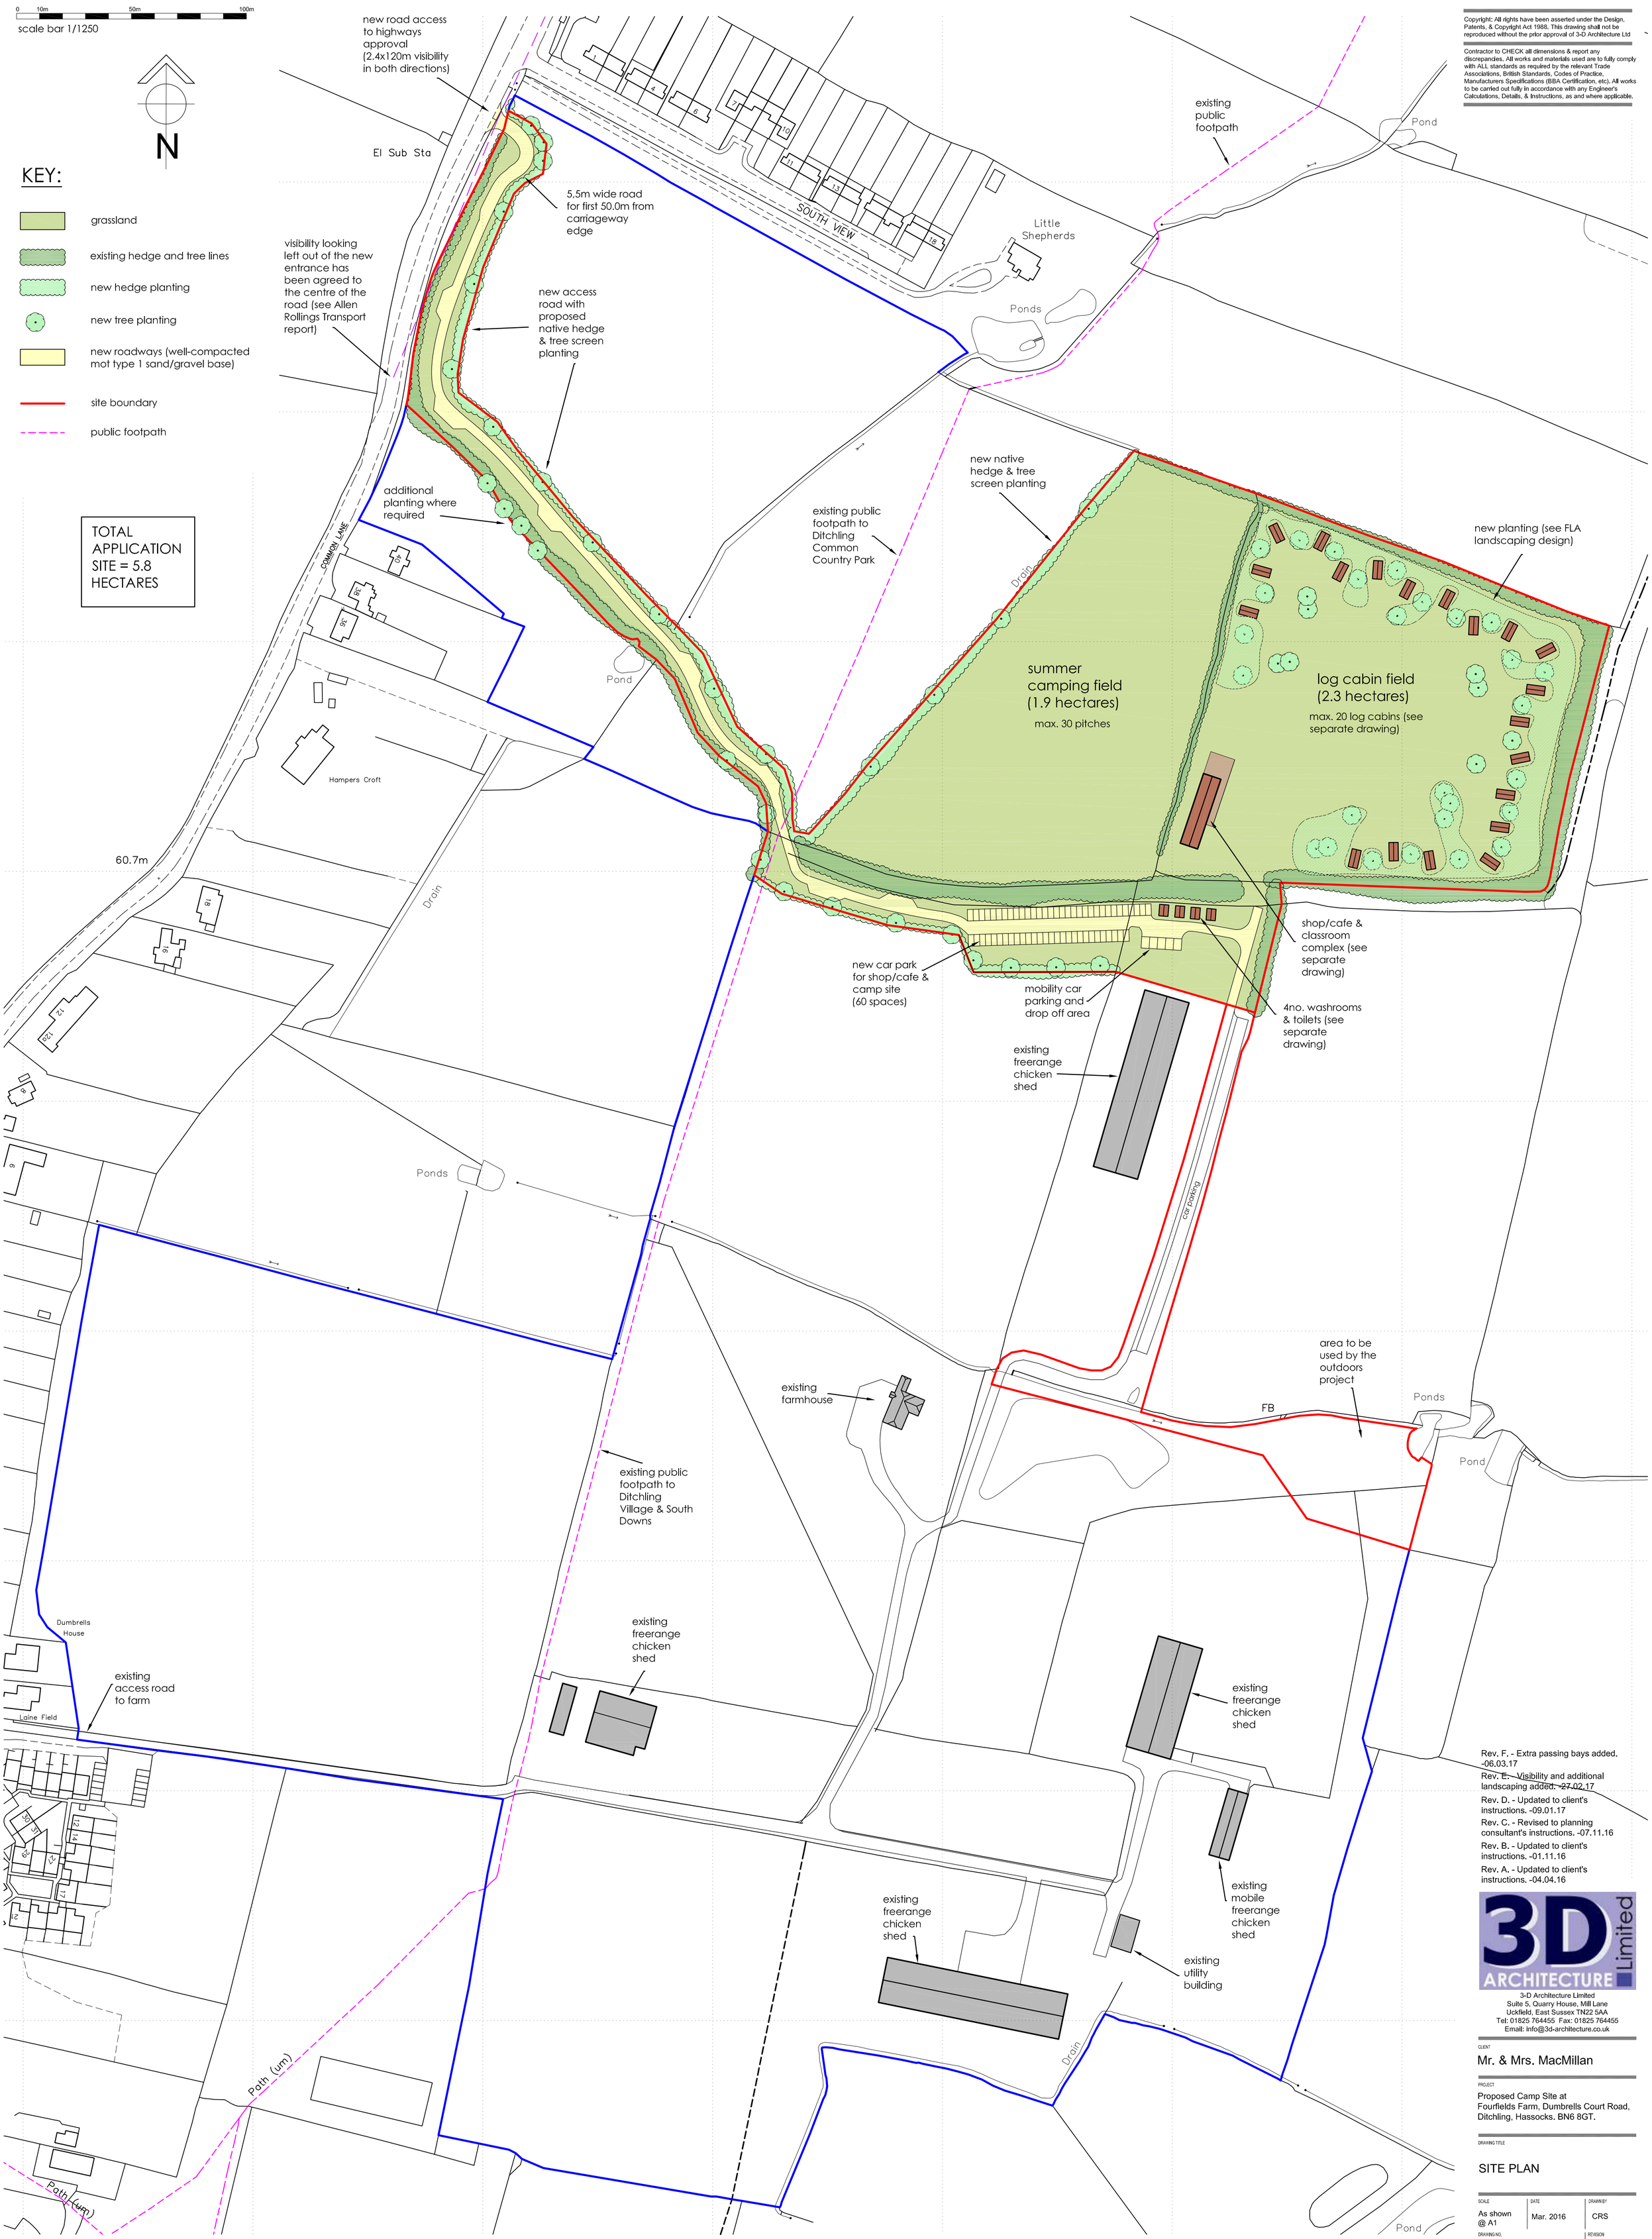

Copyright: All rights have been asserted under the Design, Patents, & Copyright Act 1988. This drawing shall not be reproduced without the prior approval of 3-D Architecture Ltd

Contractor to CHECK all dimensions & report any discrepancies. All works and materials used are to fully comply with ALL standards as required by the relevant Trade Associations, British Standards, Codes of Practice, Manufacturers Specifications (BBA Certification, etc). All works to be carried out fully in accordance with any Engineer's Calculations, Details, & Instructions, as and where applicable.

Rev. F. - Extra passing bays added. -06.03.17
Rev. E. - Visibility and additional landscaping added. -27.02.17
Rev. D. - Updated to client's instructions. -09.01.17
Rev. C. - Revised to planning consultant's instructions. -07.11.16
Rev. B. - Updated to client's instructions. -01.11.16
Rev. A. - Updated to client's instructions. -04.04.16

3-D Architecture Limited
Suite 5, Quarry House, Mill Lane
Uckfield, East Sussex TN22 5AA
Tel: 01825 764455 Fax: 01825 764455
Email: info@3d-architecture.co.uk

CLIENT
Mr. & Mrs. MacMillan

PROJECT
Proposed Camp Site at
Fourfields Farm, Dumbrells Court Road,
Ditchling, Hassocks. BN6 8GT.

DRAWING TITLE
SITE PLAN

SCALE	DATE	DRAWN BY
As shown @ A1	Mar. 2016	CRS

DRAWING NO.	REVISION
2015/120/PL1	F

Block Plan 1:1250